A1

DRAWING DETAIL IS INDICATIVE AND ISSUED FOR INFORMATION PURPOSED ONLY.

NOTES:

A. WHERE FENCE INSTALLATION WORKS WILL REQUIRE REMOVAL OF ANY SHRUBS, TREES OR HEDGES. CONTRACTOR TO CONSULT WITH ECOLOGICAL SUPERVISOR BEFORE CARRYING OUT WORK
B. ALL FENCING SHALL HAVE A GREEN PAINTED OR SPRAYED FINISH.

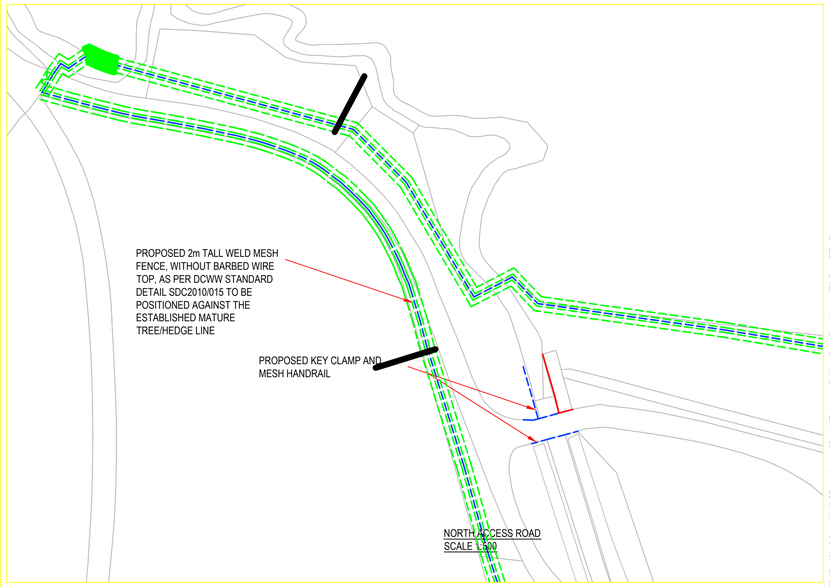

NORTH ACCESS ROAD
SCALE 1:500

VALVE CONTROL AREA SOUTH OF THE LLANISHEN RESERVOIR
SCALE 1:1000

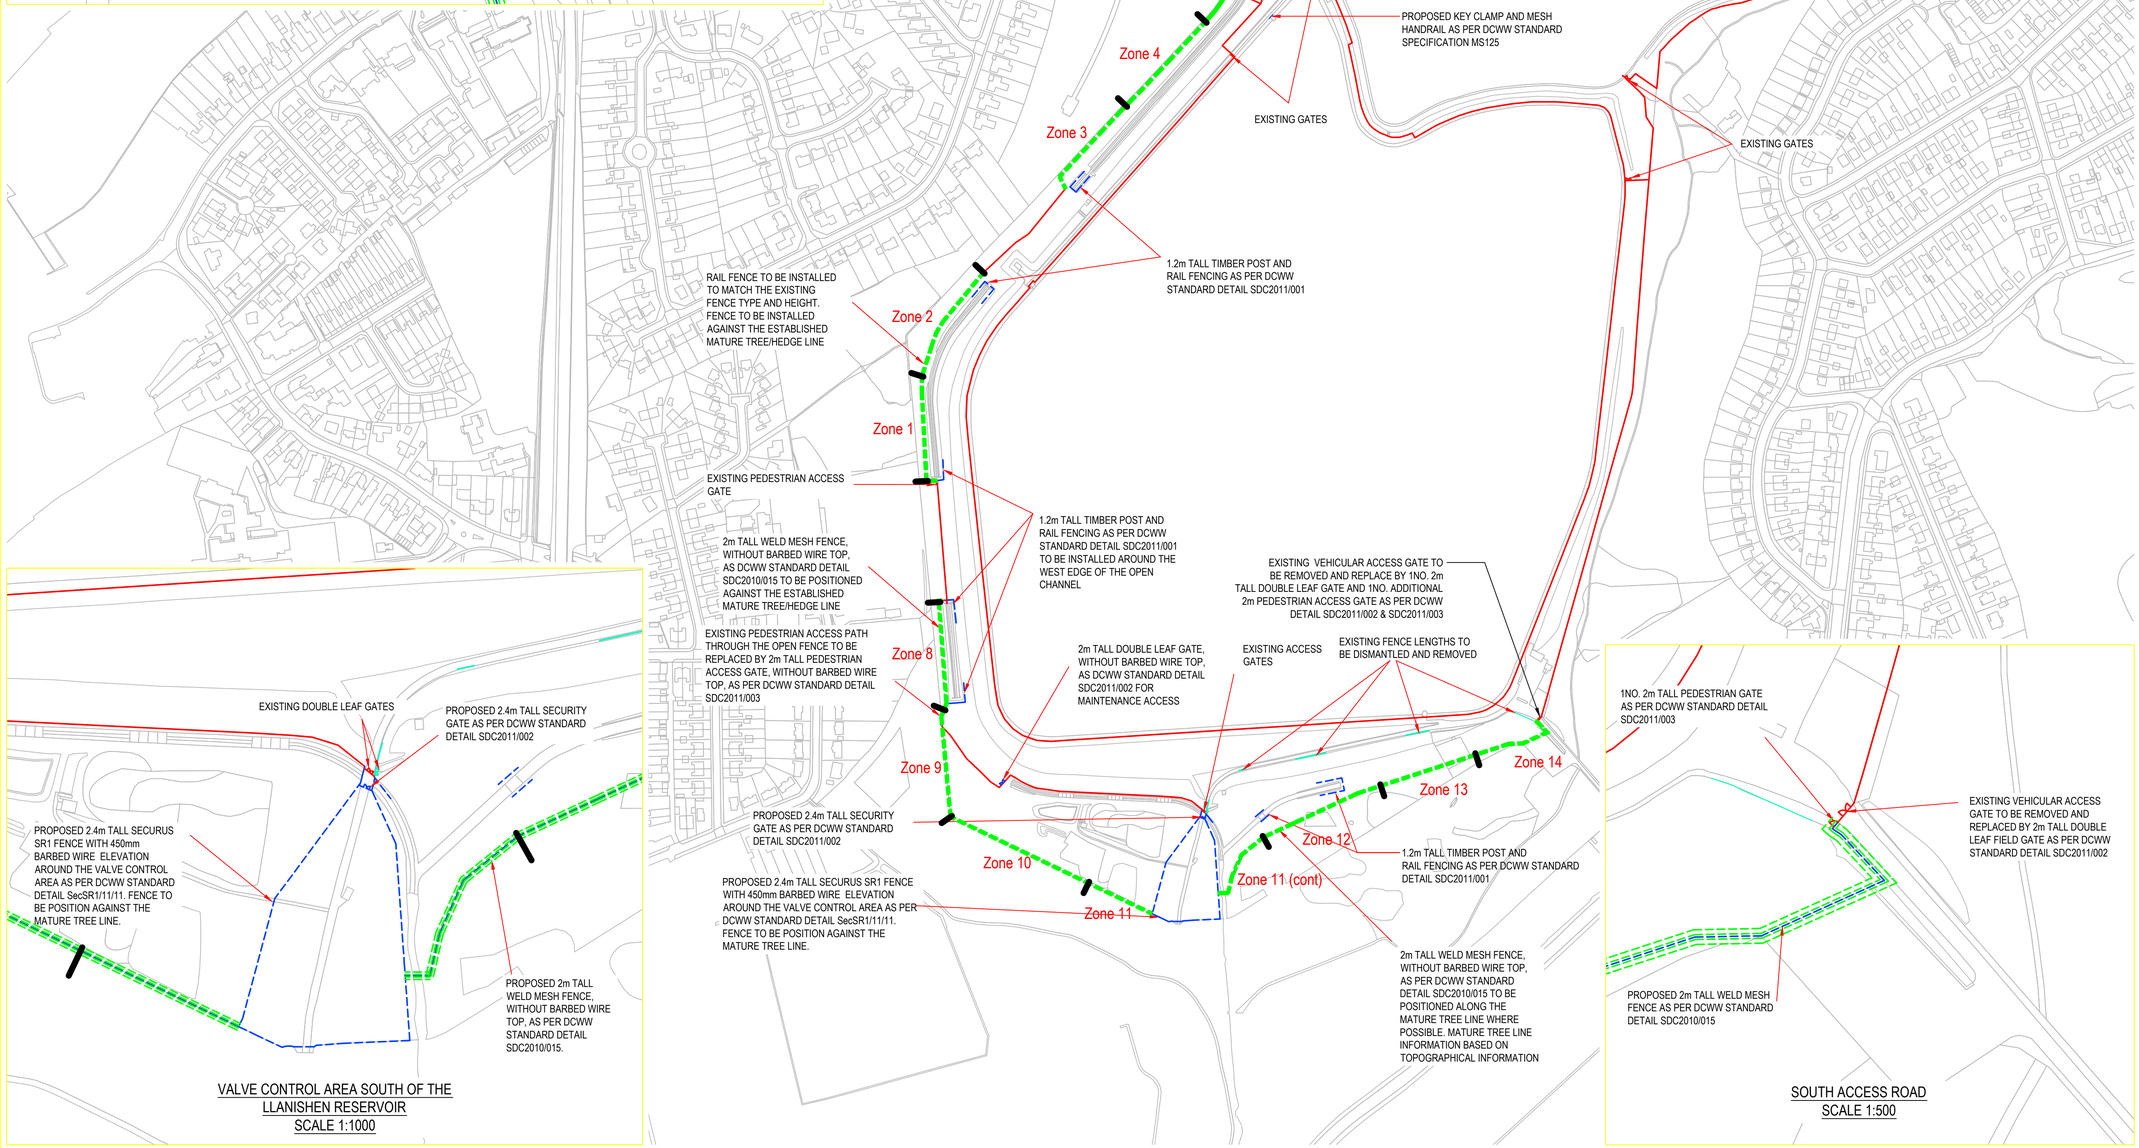

SOUTH ACCESS ROAD
SCALE 1:500

SCALE BARS:

1:500 — 5m 10m 15m 20m 25m 30m 35m 40m

1:1000 — 10m 20m 30m 40m 50m 60m 70m 80m

1:2500 — 25m 50m 75m 100m 125m 150m 175m 200m

KEY:

PROPOSED FENCE
EXISTING FENCE
FENCE TO BE REMOVED

Rev.	Date.	Drawn.	Description.	Rvd.	Chkd.	Appd.	Date.
I01	19.10.16	PJ	INFORMATION ISSUE		JM	GW	19.10.16

Capital Delivery Alliance
Cynghrair Cyflawni Cyfalaf

Ty Awen, Spooner Close, Coed Kernew, Newport, NP108FZ

Project Name. LLANISHEN RESERVOIR H&S (NEEDS)

Drawing Title. FENCING PROPOSAL

Drawing Status. INFORMATION

Checked.	Approved.	Date.
A.BUSH	G.WEARNE	19.07.2016

Scale.	Designer.	Rev.
AS SHOWN	P. Jackson	I01

Drawing Number. CAF411-5300-CD15759-SE

THIS MAP IS BASED UPON THE ORDINANCE SURVEY MATERIAL WITH THE PERMISSION OF ORDINANCE SURVEY ON BEHALF OF THE CONTROLLER OF HER MAJESTY'S STATIONERY OFFICE. © CROWN COPYRIGHT 2015

THIS DESIGN AND DRAWING IS CONFIDENTIAL AND ALL RIGHTS THEREIN INCLUDING COPYRIGHT AND DESIGN RIGHT ARE THE PROPERTY OF DWR CYMRU CYFYNGEDIG AND SHOULD NOT BE DISCLOSED TO A THIRD PARTY OR REPRODUCED WITHOUT PRIOR CONSENT OF DWR CYMRU CYFYNGEDIG. ©